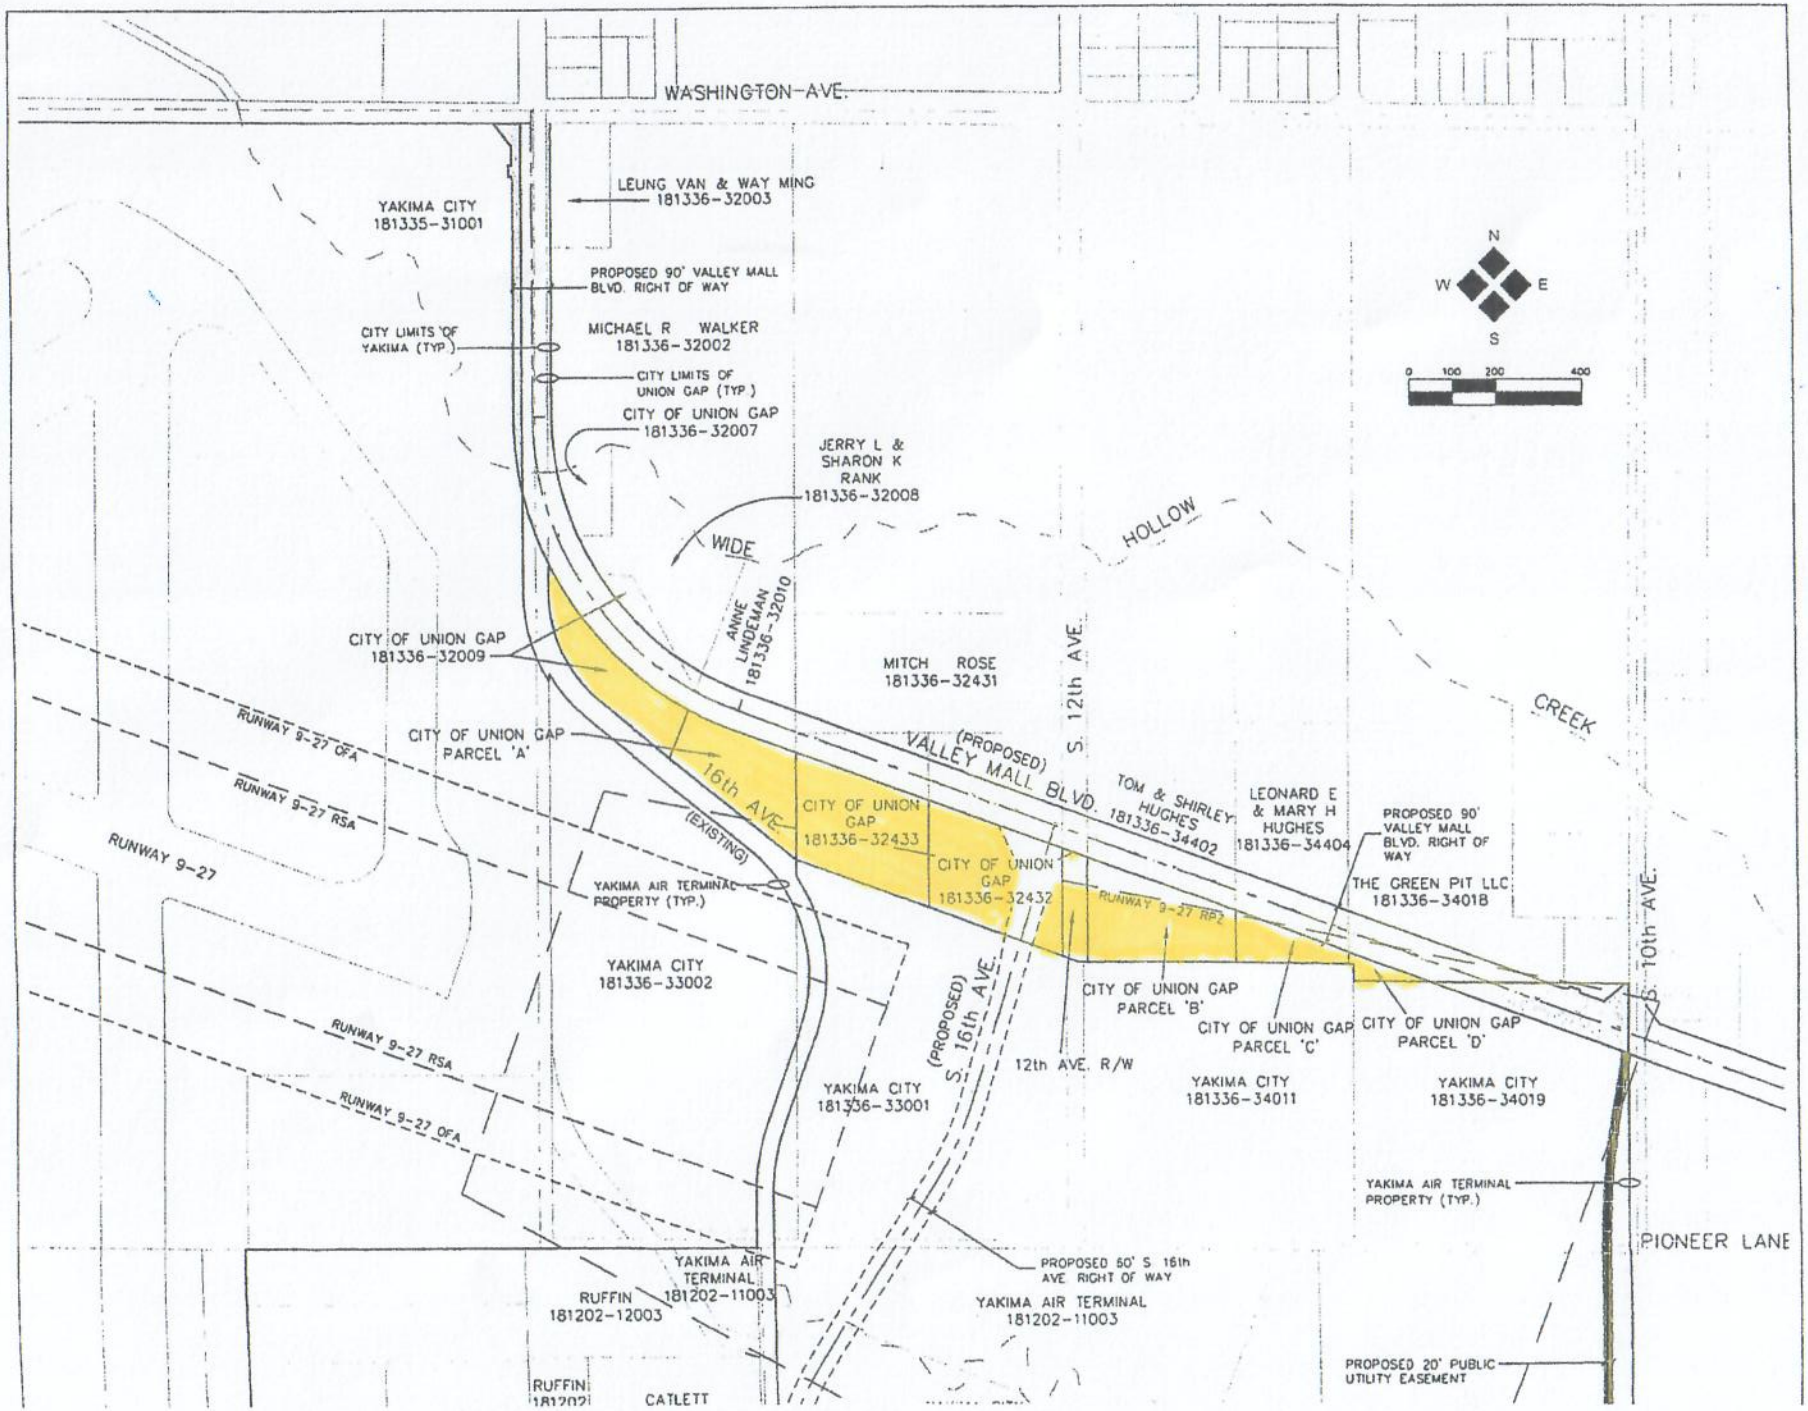
WASHINGTON AVE.
YAKIMA CITY
181335-31001
LEUNG VAN & WAY MING
181336-32003
PROPOSED 90' VALLEY MALL BLVD. RIGHT OF WAY
CITY LIMITS OF YAKIMA (TYP.)
MICHAEL R WALKER
181336-32002
CITY LIMITS OF UNION GAP (TYP.)
CITY OF UNION GAP
181336-32007
JERRY L & SHARON K RANK
181336-32008
WIDE
HOLLOW
ANNE LINDEMAN
181336-32010
CITY OF UNION GAP
181336-32009
MITCH ROSE
181336-32431
S. 12th AVE.
CREEK
RUNWAY 9-27 OFA
RUNWAY 9-27 RSA
CITY OF UNION GAP
PARCEL 'A'
16th AVE.
(EXISTING)
(PROPOSED)
VALLEY MALL BLVD.
TOM & SHIRLEY HUGHES
181336-34402
LEONARD E & MARY H HUGHES
181336-34404
PROPOSED 90' VALLEY MALL BLVD. RIGHT OF WAY
THE GREEN PIT LLC
181336-34018
CITY OF UNION GAP
181336-32433
CITY OF UNION GAP
181336-32432
RUNWAY 9-27 RPZ
RUNWAY 9-27
YAKIMA AIR TERMINAL PROPERTY (TYP.)
YAKIMA CITY
181336-33002
S. 10th AVE.
(PROPOSED) S. 16th AVE.
12th AVE. R/W
CITY OF UNION GAP
PARCEL 'B'
CITY OF UNION GAP
PARCEL 'C'
CITY OF UNION GAP
PARCEL 'D'
YAKIMA CITY
181336-33001
YAKIMA CITY
181336-34011
YAKIMA CITY
181336-34019
YAKIMA AIR TERMINAL PROPERTY (TYP.)
PIONEER LANE
PROPOSED 50' S. 16th AVE. RIGHT OF WAY
YAKIMA AIR TERMINAL
181202-11003
RUFFIN
181202-12003
YAKIMA AIR TERMINAL
181202-11003
PROPOSED 20' PUBLIC UTILITY EASEMENT
RUFFIN
181202
CATLETT
N
W
E
S
0
100
200
400